Name of Work :- Construction of CC Road, RCC drain & RCC culvert in Somehwara Layout and Surrounding area at Kattigenahalli in Ward No.05

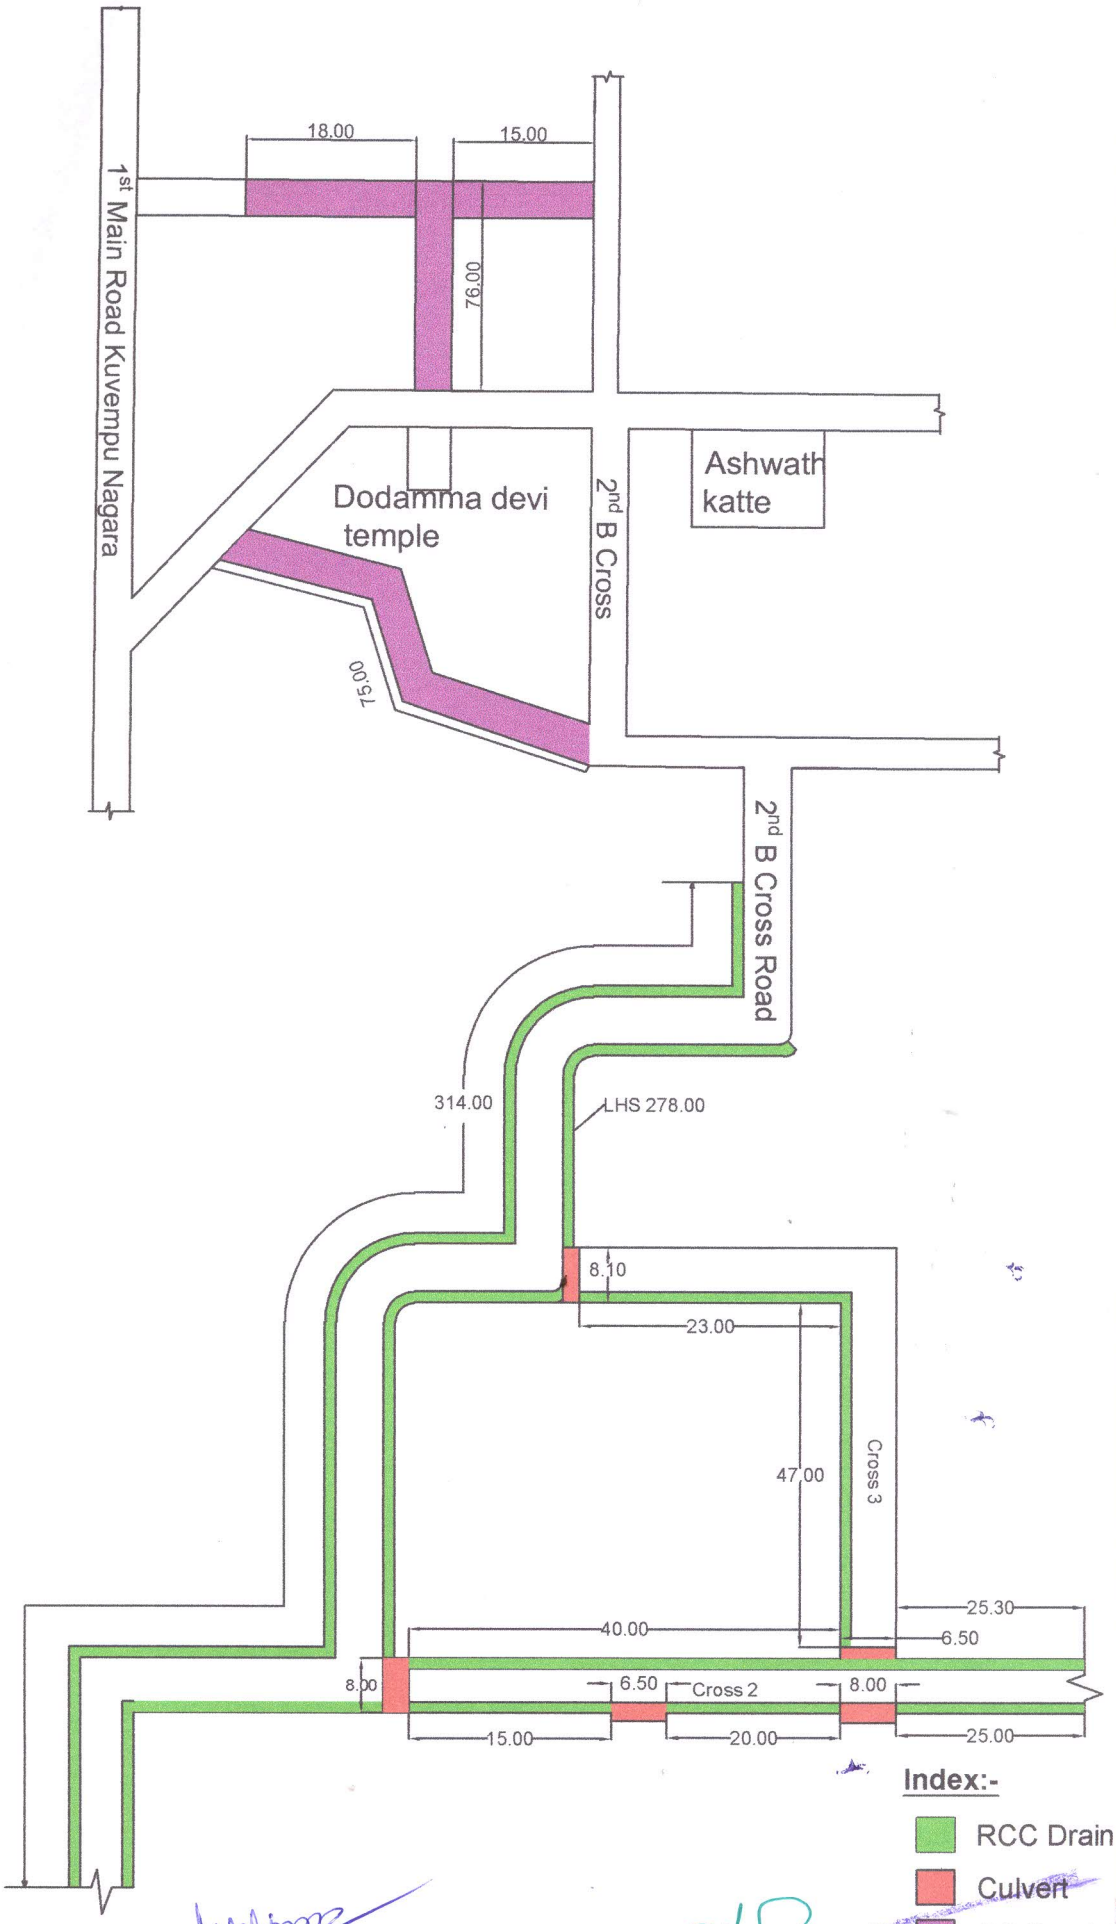

Assistant Engineer
Ward No.05

Assistant Executive Engineer
Byatarayanapura Sub division,

All Dimensions are in Meters